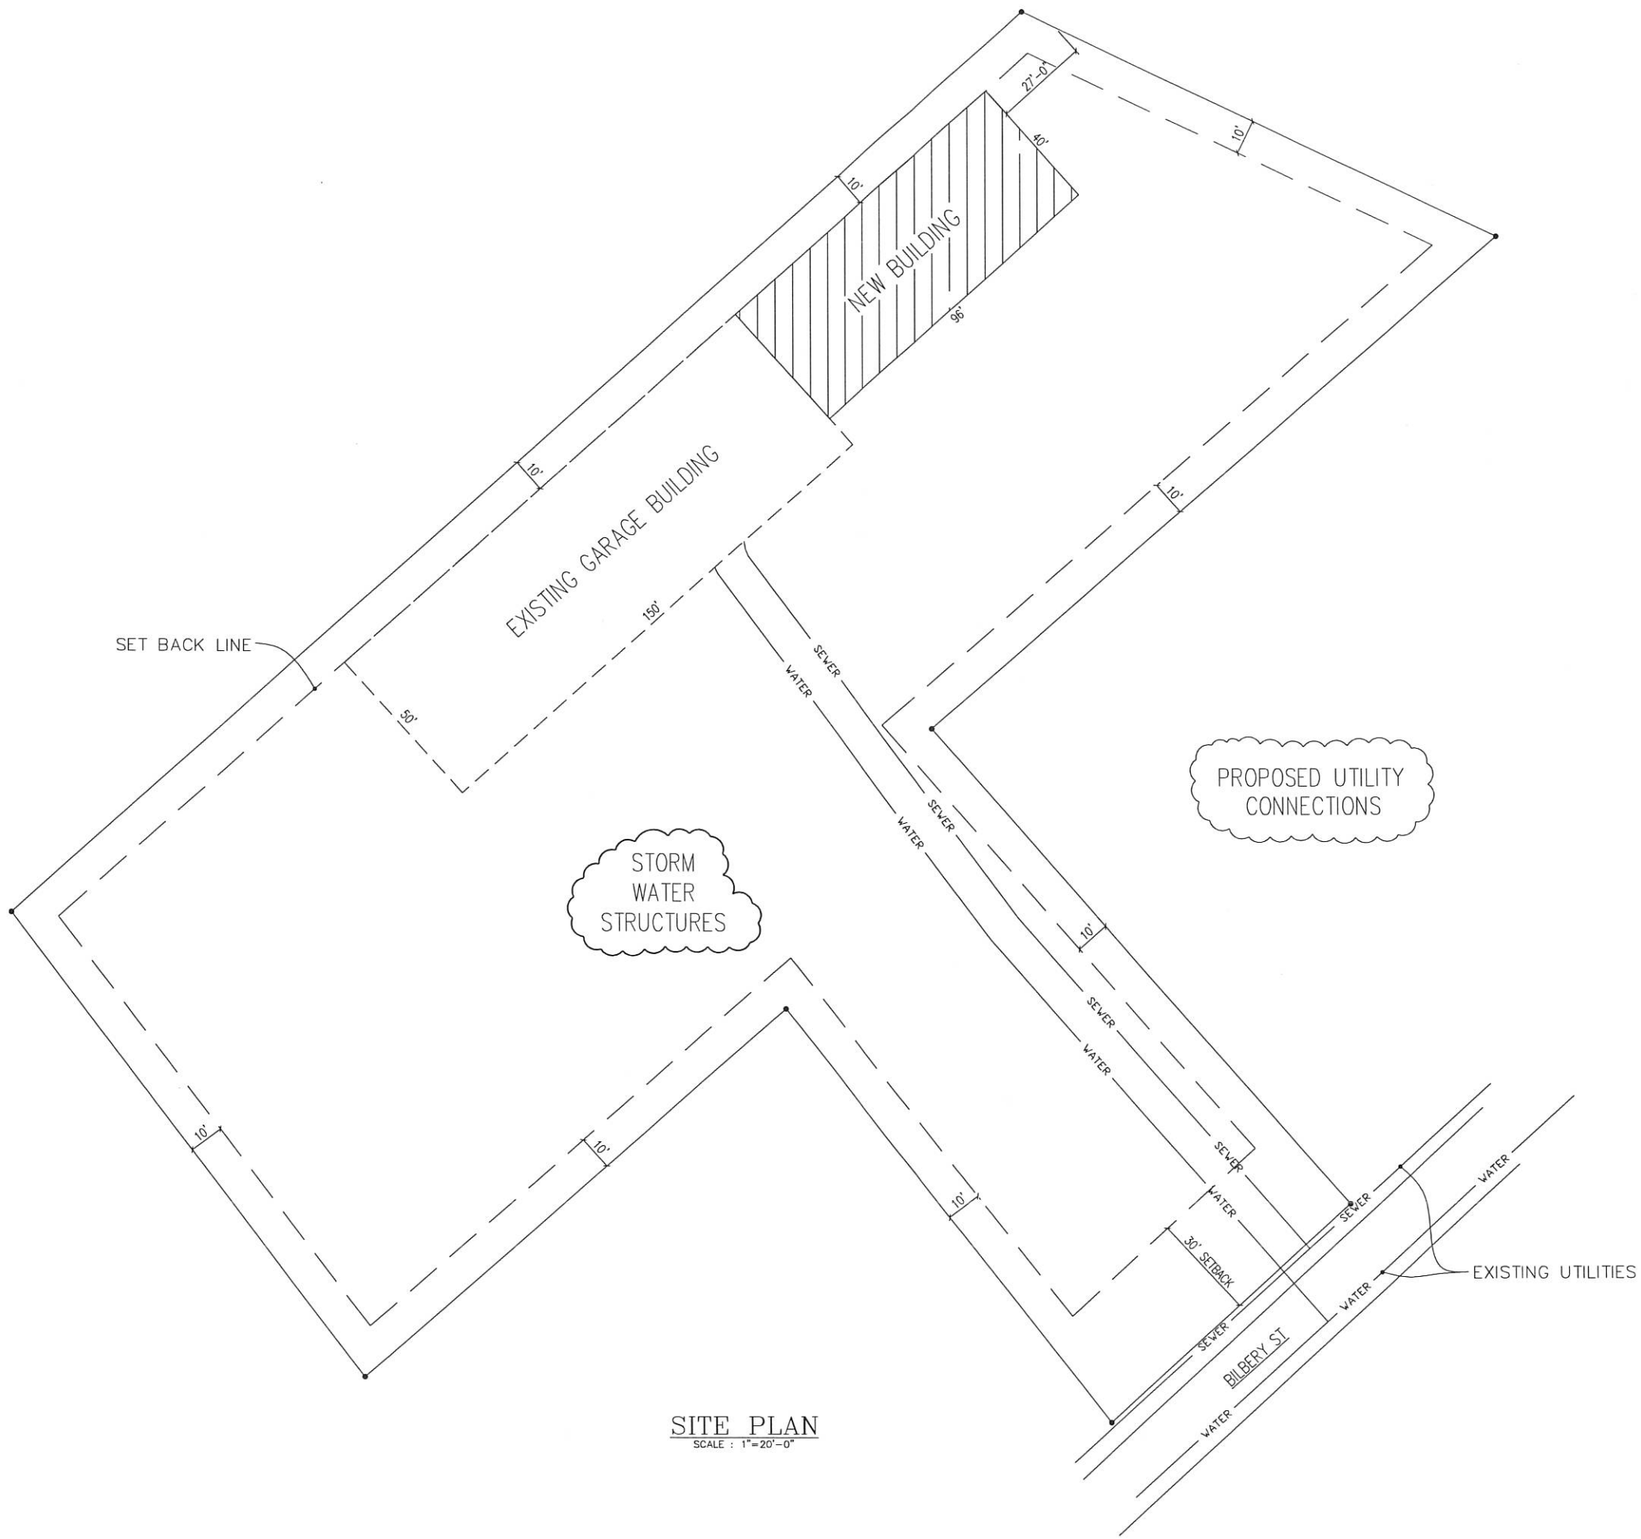

SITE PLAN
SCALE : 1"=20'-0"

Danny Dillard
470 Hwy. 70 East
Crossville, TN 38555
dannydillard@wolfirst.net
931-787-1926 office
931-787-1927 fax
931-510-8926 cell

HIGHLAND CONSTRUCTION Inc.
Residential and Commercial

RESIDENCE: RICHARD WEIS FIX-IT

DATE	REVISIONS	BY

DRN. BY: D.R.
Date: 10-7-2025
Scale: 1"=20'-0"
Sheet: S1
SITE