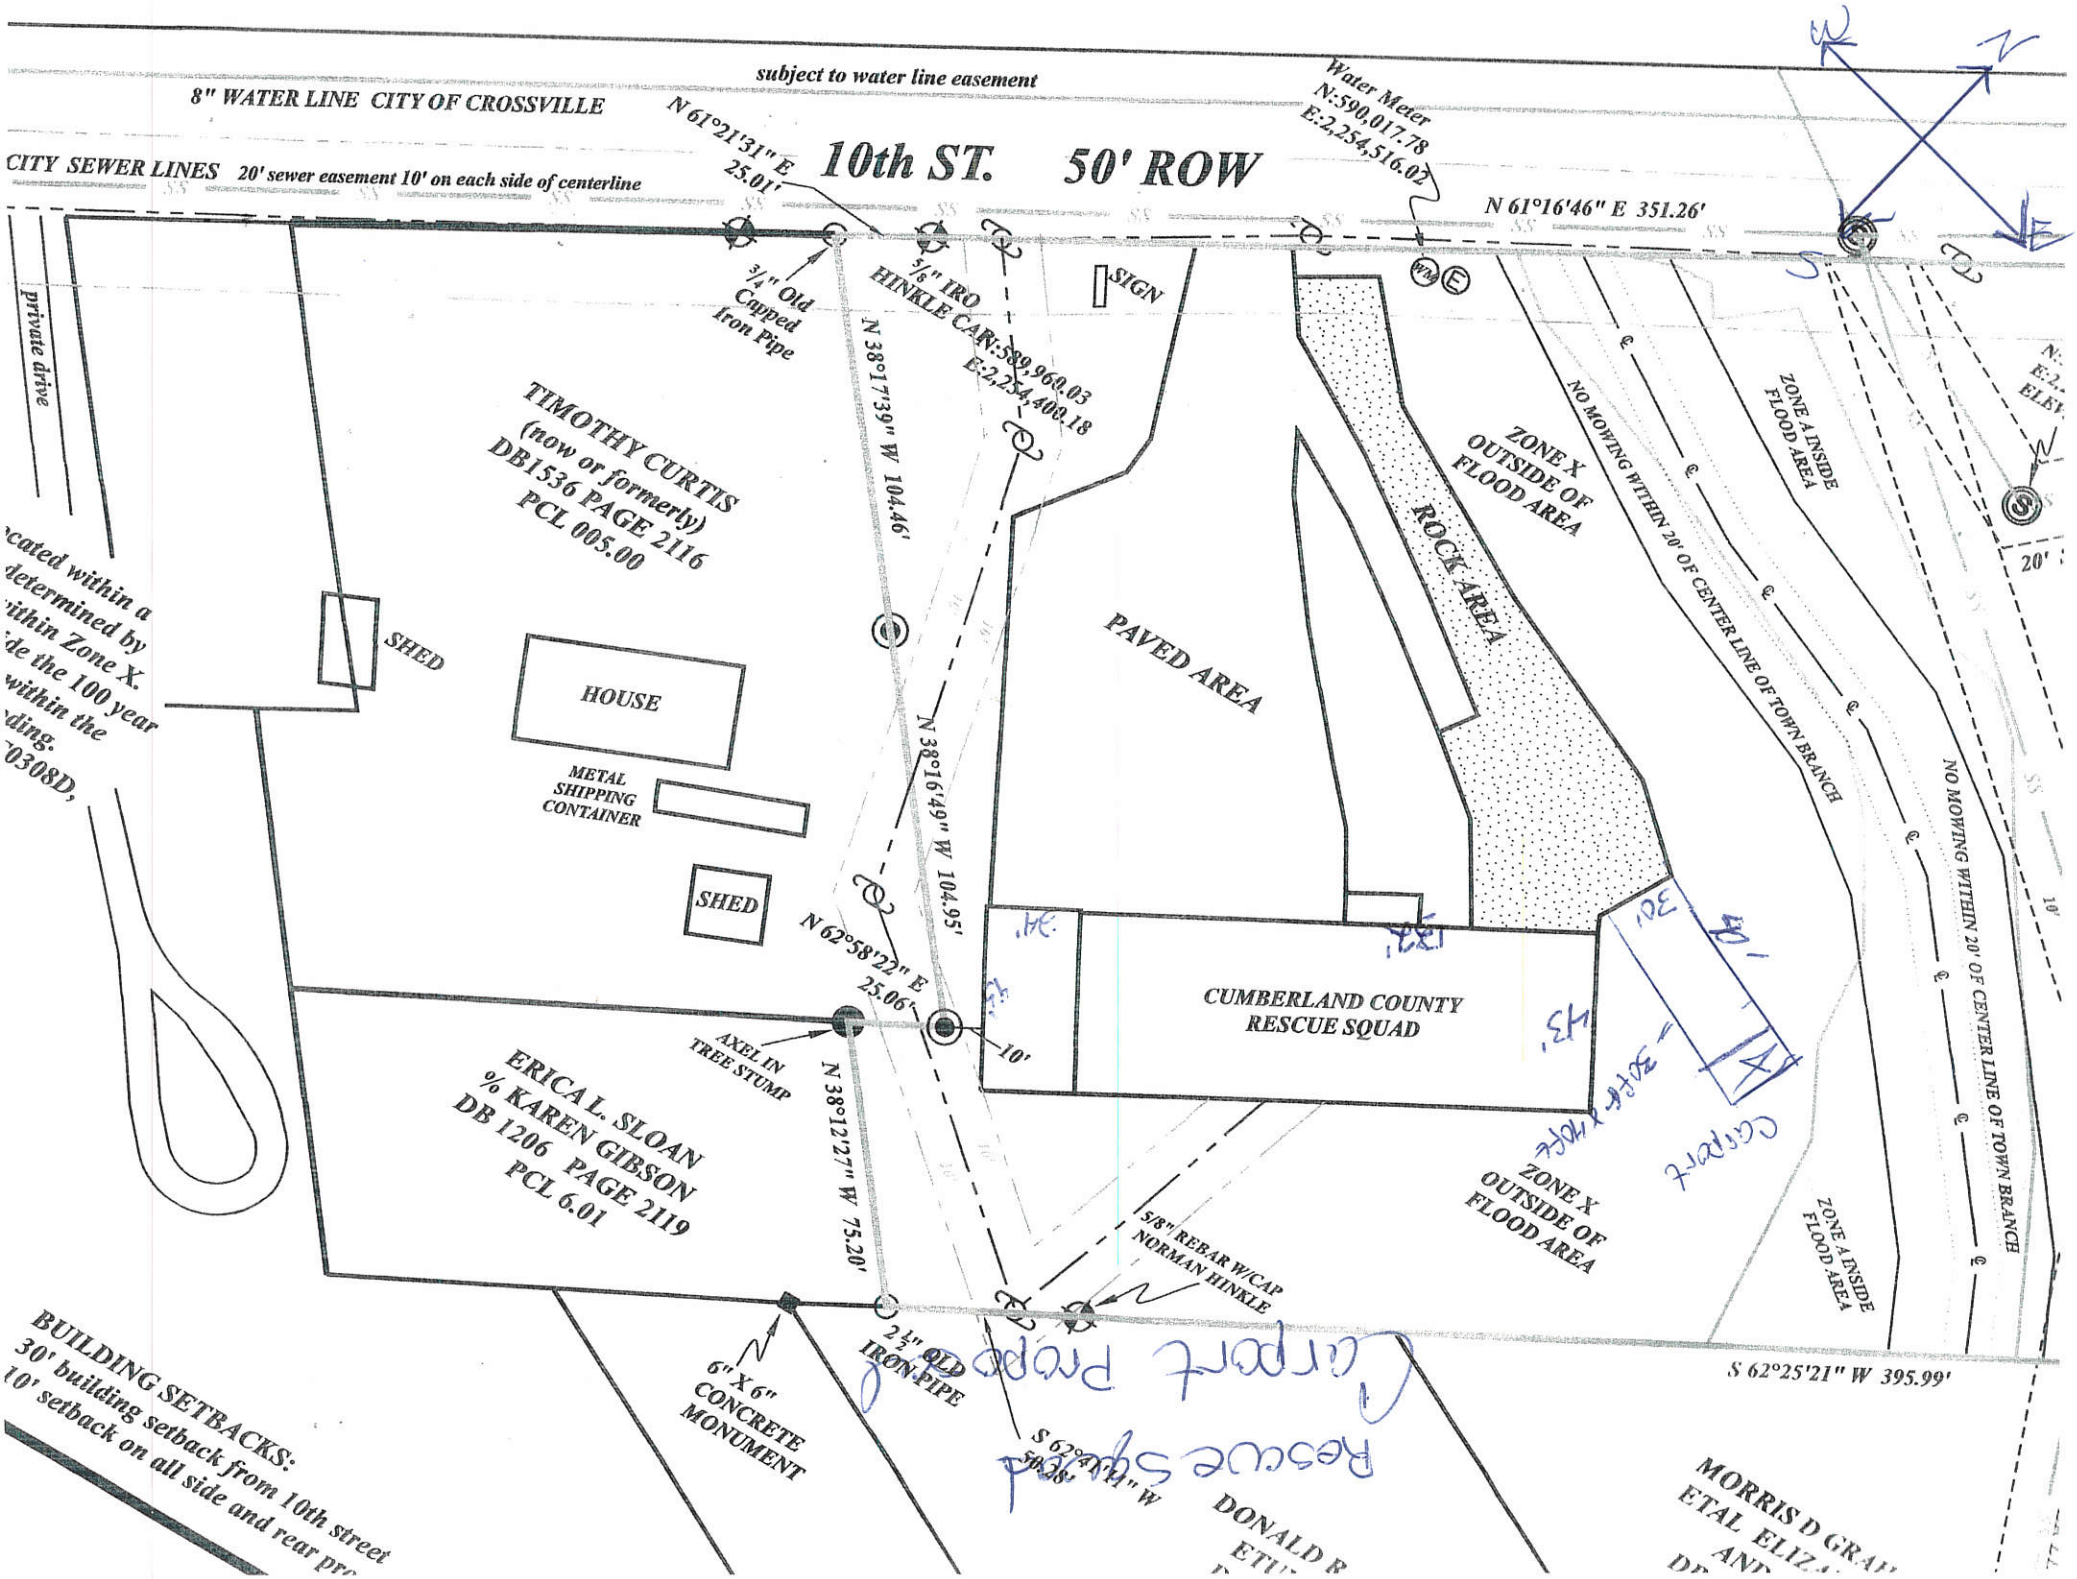
subject to water line easement
8" WATER LINE CITY OF CROSSVILLE
CITY SEWER LINES 20' sewer easement 10' on each side of centerline
10th ST. 50' ROW
N 61°21'31" E 25.01'
Water Meter N:590,017.78 E:2,254,516.02
N 61°16'46" E 351.26'
3/4" Old Capped Iron Pipe
5/8" IRO HINKLE CAP N:589,969.03 E:2,254,408.18
SIGN
private drive
TIMOTHY CURTIS (now or formerly) DB1536 PAGE 2116 PCL 005.00
N 38°17'39" W 104.46'
SHED
HOUSE
METAL SHIPPING CONTAINER
SHED
N 38°16'49" W 104.95'
PAVED AREA
ROCK AREA
ZONE X OUTSIDE OF FLOOD AREA
NO MOWING WITHIN 20' OF CENTER LINE OF TOWN BRANCH
ZONE A INSIDE FLOOD AREA
N 62°58'22" E 25.06'
10'
CUMBERLAND COUNTY RESCUE SQUAD
AXEL IN TREE STUMP
ERICA L. SLOAN % KAREN GIBSON DB 1206 PAGE 2119 PCL 6.01
N 38°12'27" W 75.20'
5/8" REBAR W/CAP NORMAN HINKLE
ZONE X OUTSIDE OF FLOOD AREA
ZONE A INSIDE FLOOD AREA
NO MOWING WITHIN 20' OF CENTER LINE OF TOWN BRANCH
6" X 6" CONCRETE MONUMENT
2 1/2" OLD IRON PIPE
S 62°25'21" W 395.99'
BUILDING SETBACKS: 30' building setback from 10th street 10' setback on all side and rear pr
DONALD R
MORRIS D GRA ETAL ELIZA AND
Current Property Rescue Squad