GRAPHIC SCALE

(IN FEET)
1 inch = 200 ft.

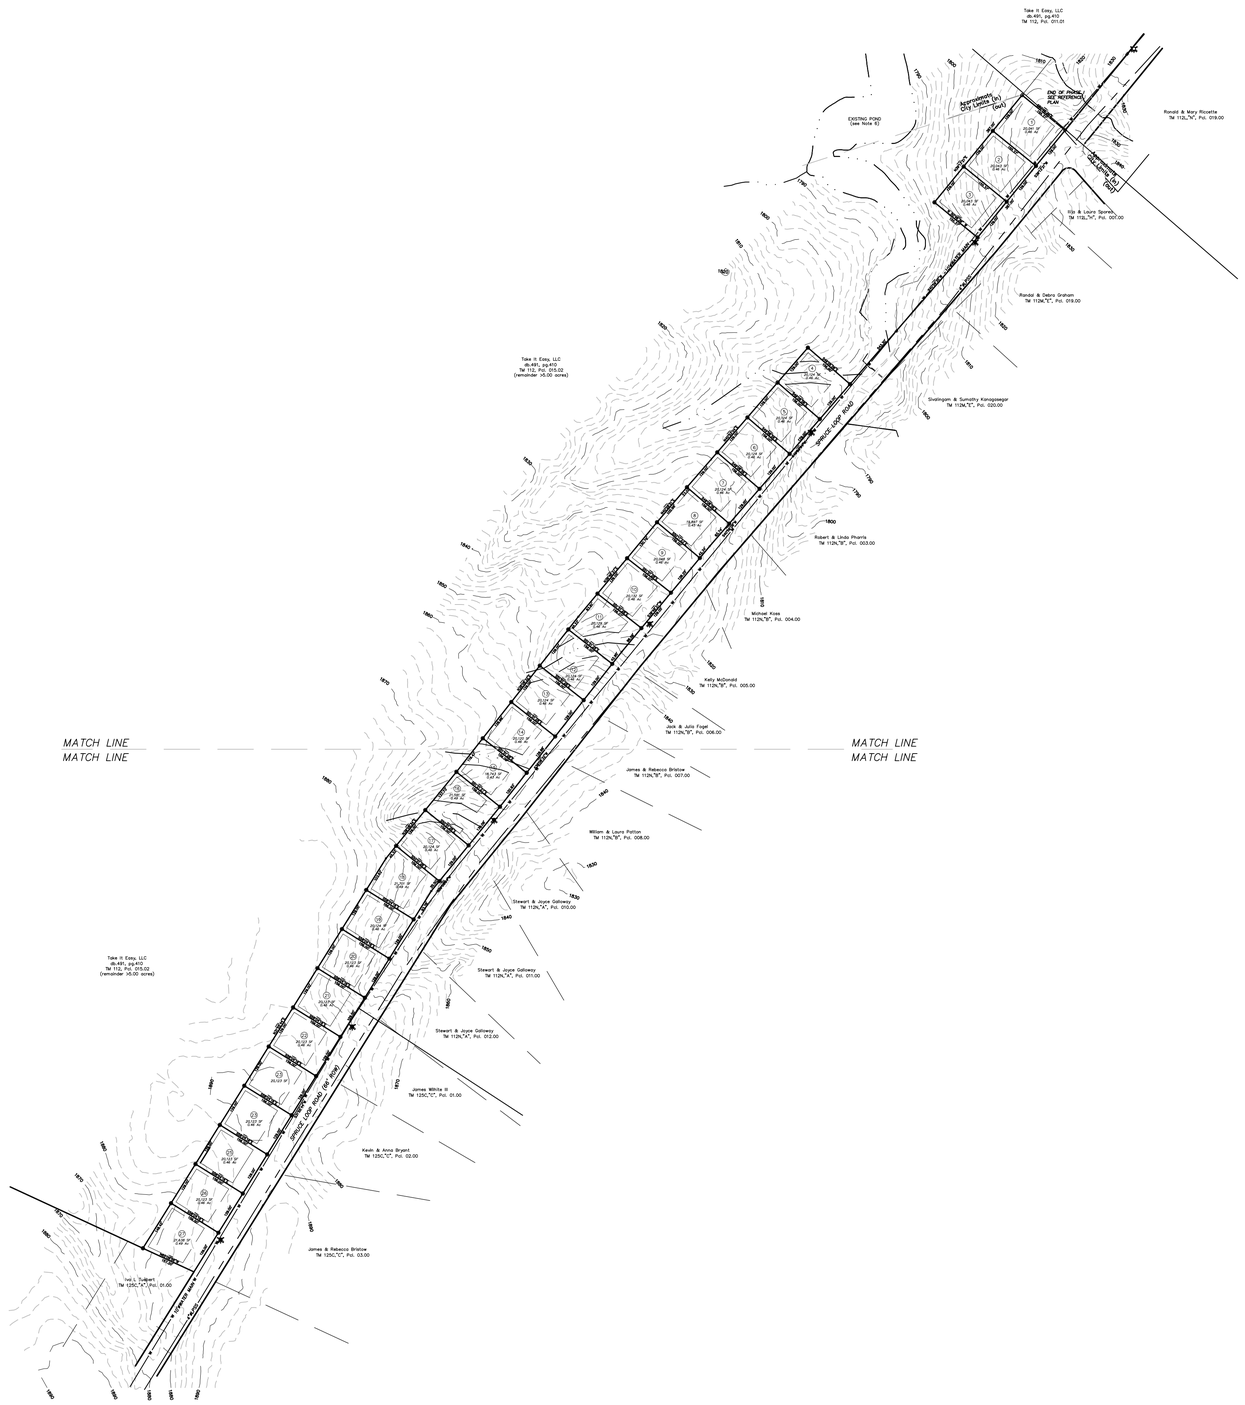

OVERALL PLAN
EMERALD LEAF SUBDIVISION PHASE II

TARE, INC
Terre-Aqua Resource Engineering, Inc.
Crossville, Tennessee